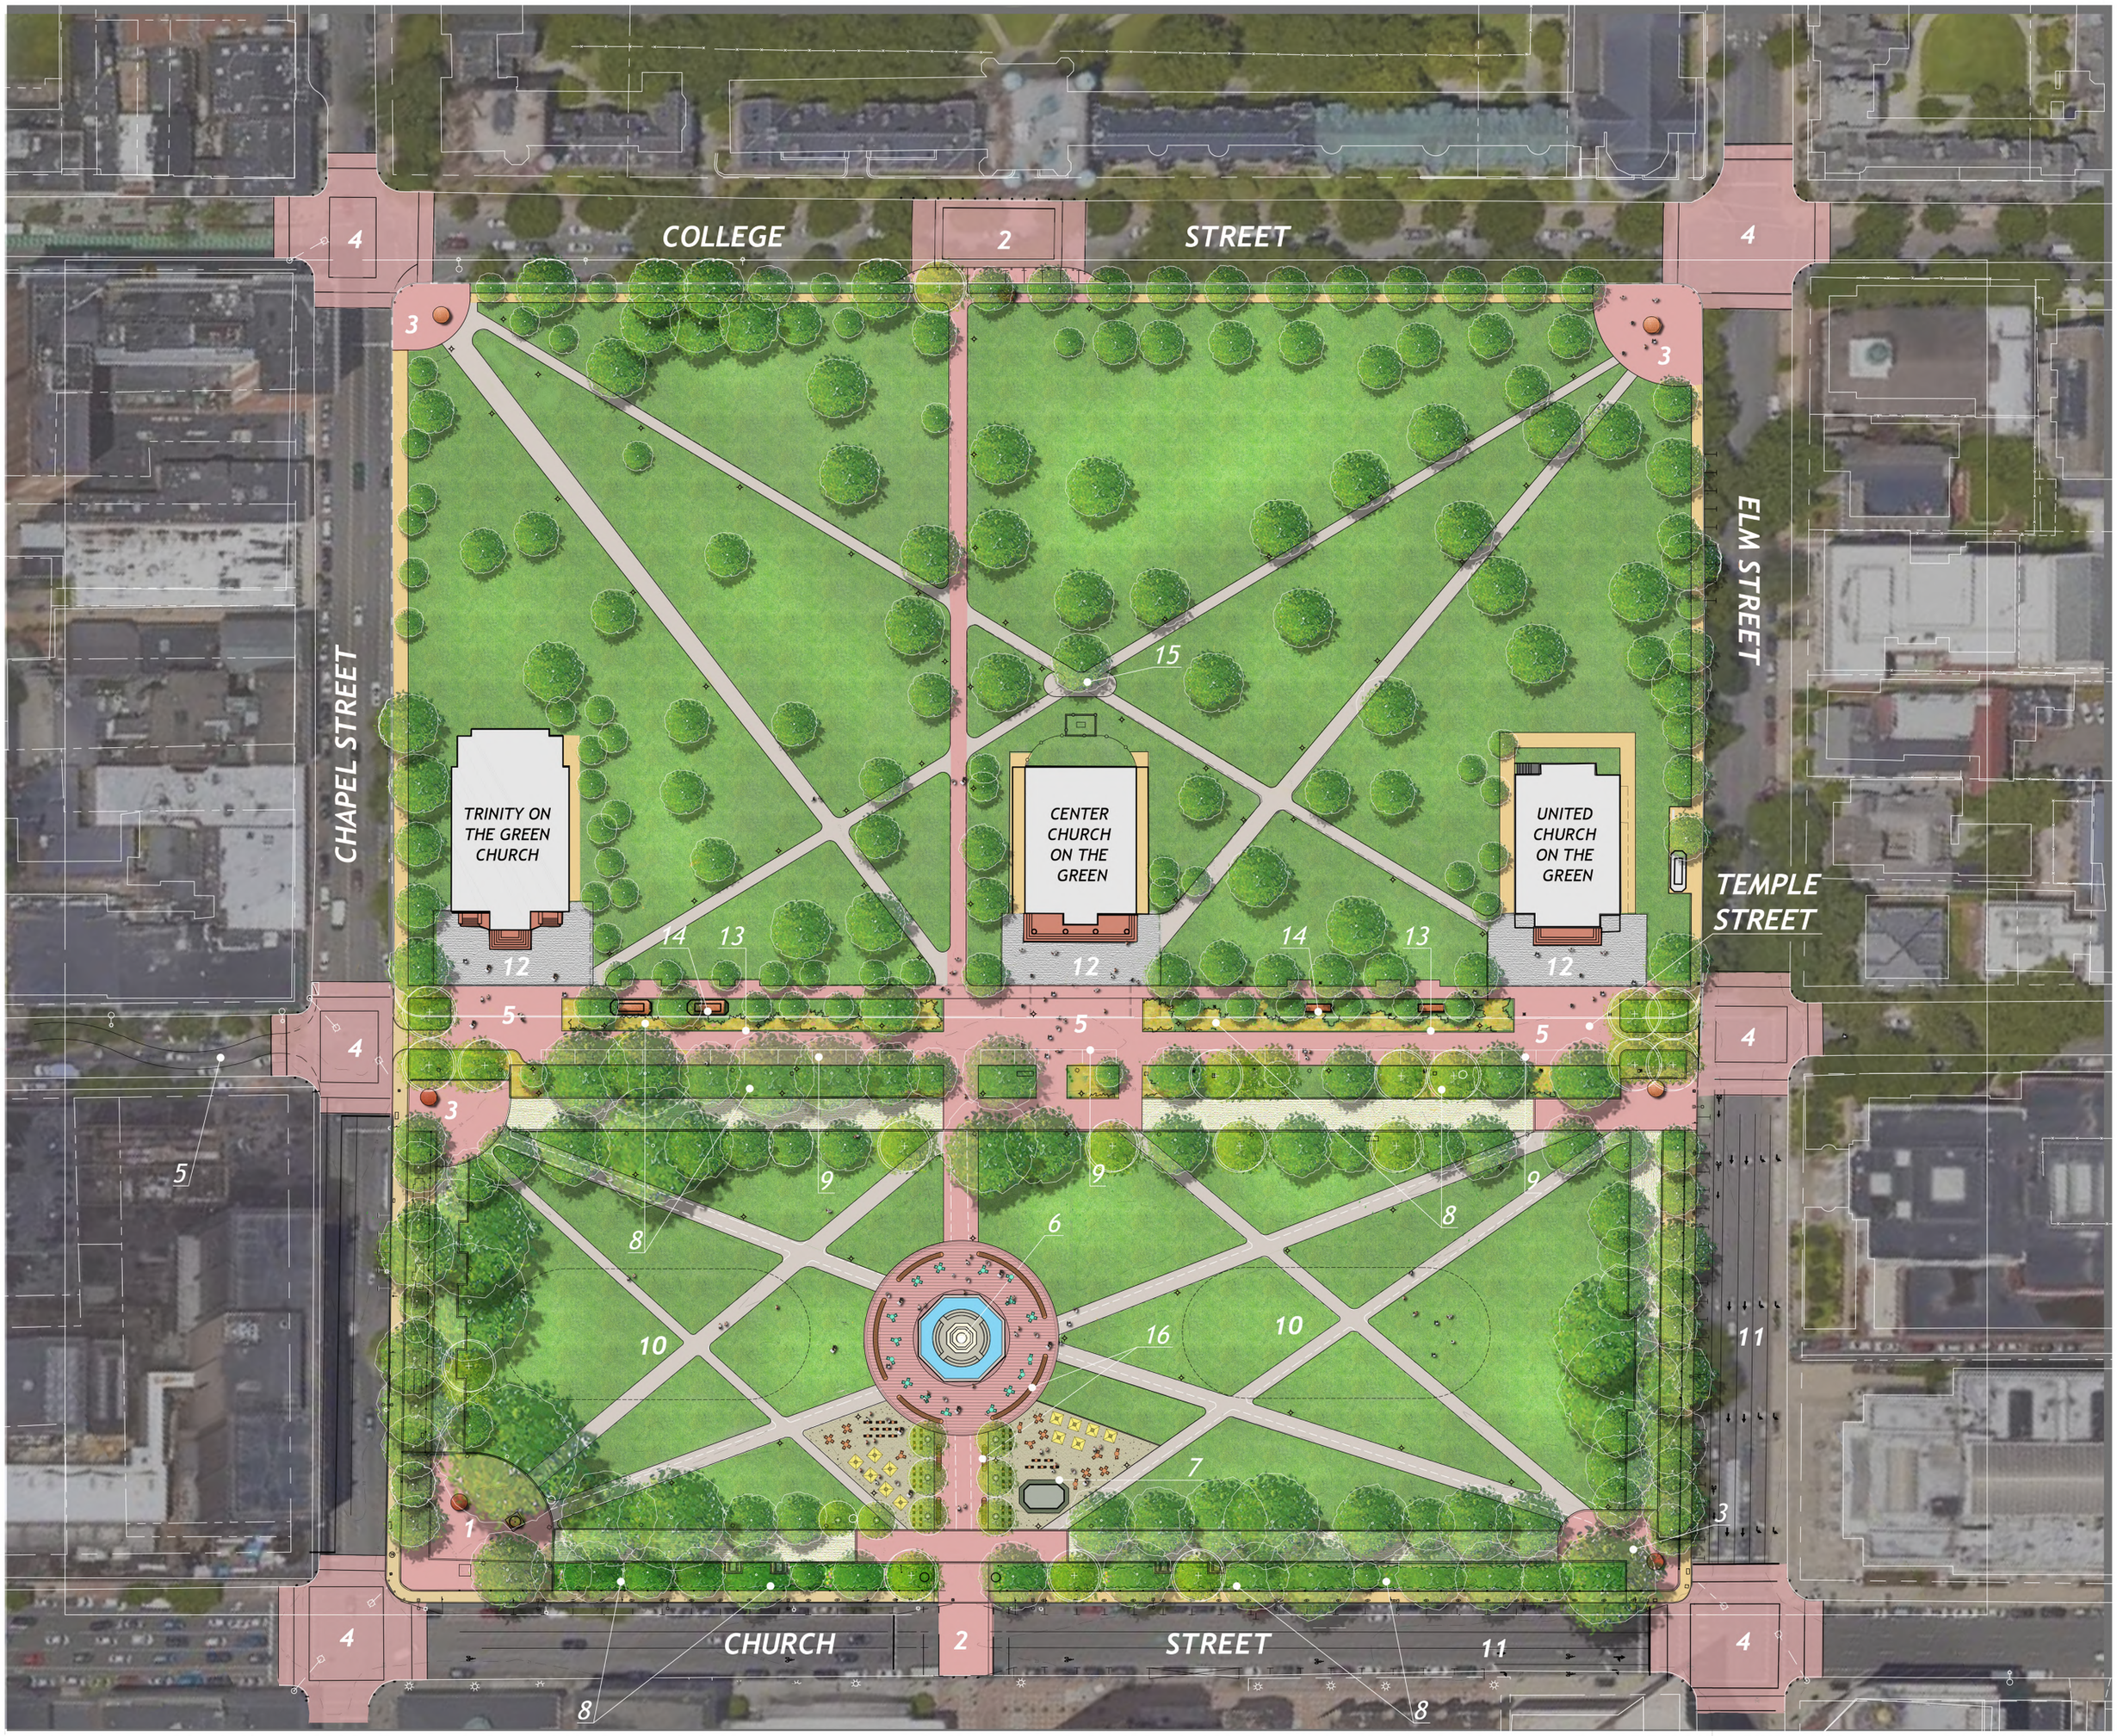

LEGEND

1 EXISTING ARRIVAL PLAZA WITH FOCAL POINT

2 RAISED MID BLOCK CROSSING

3 PROPOSED ARRIVAL PLAZA WITH VENDOR/ INFORMATIONAL SIGNAGE OR POINT OF INTEREST

4 PROPOSED RAISED INTERSECTION

5 PROPOSED WOONERF - TYPICAL OPERATIONS 24X7 THROUGH TRAFFIC ONE DIRECTION + RAISED TRAFFIC CALMING ELEMENTS

6 EXPANDED FOUNTAIN PLAZA

7 CAFE WITH RESTROOM AND OUTDOOR SEATING

8 PROPOSED PLANTINGS UNDER TREES

9 PROPOSED CHURCH PARKING

10 GRADING IMPROVEMENTS TO FACILITATE PROGRAMMATIC ACTIVATIONS

11 FUTURE BUS RAPID TRANSIT

12 EXISTING CHURCH PARKING

13 EXTENDED PLANT BED

14 VENDOR SPACE AT EXISTING BUS SHELTER LOCATIONS

15 NODE - HISTORIC MARKER

16 INTERACTIVE BENCHES AT FOUNTAIN & CAFE

EXISTING TREE

PROPOSED SHADE TREE

PROPOSED LIGHTING

CITY OF NEW HAVEN

TAVELLA DESIGN GROUP, LLC
LANDSCAPE ARCHITECTS

WILLIAM KENNY ASSOCIATES
LANDSCAPE ARCHITECTURE ▪ ECOLOGICAL SERVICES

SITE PLAN - UPPER & LOWER GREEN

NEW HAVEN GREEN
NEW HAVEN, CT

SCALE: | 0' | 20' | 40'

DATE: JULY 16, 2025

REF. NO. 5937

NORTH